P. Mariappan
B.E., M.Tech., M.I.E., FIV, M.Sc (REAL ESTATE VALUATION)

CONSULTING CIVIL & STRUCTURAL ENGINEER
Chartered Engineer | Registered Engineer Grade-1 | Corporation, CMDA, DTCP | Collectorate Panel Engineer for Structural Stability for Chennai Kanchipuram, Thiruvallur, Chengalpattu District

BUILDING SAFETY CERTIFICATE

No.BS/ MRA/12

Dated: 29.09.2026

It is certified that the existing building **M/s ARCHBISHOP GEORGE PUBLIC SCHOOL**, Door No.15, Lakshmanan Nagar Main Road, Peravallur, Chennai -600 082, Comprised in T. S. No.101/3, Block No.1 is having block/Floors as per details below:

DETAIL OF BLOCK IN SCHOOL	BLOCK 1
NO.OF FLOORS IN THE BLOCK	GROUND + 4 FLOORS

The building is owned /occupied by **M/s ARCHBISHOP GEORGE PUBLIC SCHOOL** have complied with the Building safety requirements in accordance with National Building code Rules, and verified by the officers concerned of Collectorate panel engineer inspection dated 25.09.2026 in the presence of CORRESPONDENT, ARCHBISHOP GEORGE PUBLIC SCHOOL and that the building/premises is fit for occupancy for running school with effect from 29.09.2026 for a period of 3 years in accordance,

With rule and subject to compliance of the specific conditions as appended.

1. Building Access control & emergency evacuation rules.
2. Fire safety with Fire Extinguishers and Fire Alarms.

P. MARIAPPAN, B.E., M.I.E.
Consulting Civil & Structural Engineer
Chartered Engineer
M-145851-5
No. 19/1, United India Nagar, 1st Main Road
Ayanavaram, Chennai-600 023.
Ph : 26745655, Cell : 9841296750

Issued on 29.09.2026 at Chennai by

Signature with Seal :_____

#19/1, United India Nagar, 1st Main Road,
Aynavaram, Chennai - 600023.
Tel 044 - 2674 5655, Mob.: 98412 96750 / 87544 43798
Email : mrassociates.engineers@gmail.com
ermariappan67@gmail.com
www.mrassociates.co

K.Dis.7223/2026/A7
Dt : 05.01.2026

O/o.RevenueDivisionalOfficer,
Central Chennai Division,
Chennai-101.

FORM 'D'

Form of License under Sub section (1) of Section 6 of the Tamil Nadu Public Building (Licensing) Act 1965 (Tamil Nadu Act 13 of 1965) referred to in Rule 6 of the Tamil Nadu Public Buildings (Licensing) Rules - 1966.

License Register No.	:	1/2026
License Fee	:	Rs.5,000/-(Rupees Five Thousand Only)
Remitted on	:	e-ChallanNo: 20260105026504 dtd:05.01.2026
Remitted at	:	SBI
License is hereby granted to	:	**M/s.Archbishop George Public School, No.15, Lakshmanan Nagar Main Road, Peravallur, Chennai-82.**

Chennai District, Central Chennai Division, Kolathur Taluk for the purpose and respect of building specified in the Statement below and subject to the conditions and for the period mentioned.

- The period of validity of the License shall be from **31.07.2025 to 30.07.2028**
- The building shall be used for the purpose specified in column (2) below.
- The No of persons to be accommodated should not exceed the number specified in column (3) below.
- If any future constructions / alteration are done without proper intimation and approval, the issued license is deemed to be cancelled.
- Subject to conditions that N.O.C from Fire & Rescue dept and sanitary certificate from GCC should be renewed every year.
- The license is issued subject to the conditions that if any floors have been completed without any approval, regularization has to be obtained from the concerned authority within one year and the same cannot be used for other than the purpose specified in column (2) below.
- If any deviations arises against as mentioned in the Tamil Nadu Public Building (Licensing) Act 1965 (Tamil Nadu Act 13 of 1965) and Tamil Nadu Public Buildings (Licensing) Rules - 1966 the issued license is deemed to be cancelled.
- This license is issued only for purpose of building utilization. Hence the title of the land cannot be claimed.

5.1.26

Revenue Divisional Officer,
Central Chennai Division,
Chennai-101.

5/1/26

STATEMENT TO ACCOMPANY THE LICENCE

Location of the Building Door No., Street No., and Name of the Place	Purpose for which the building to be used as a public building	No. of persons to be accommodated
(1)	(2)	(3)
M/s.Archbishop George Public School, No.15, Lakshmanan Nagar Main Road, Peravallur, Chennai-82.	**School Building**	**1500 Children**

வருவாய் கோட்டாட்சியர் * சென்னை கோட்டம் சென்னை-10 *
05 JAN 2026

5.1.26

Revenue Divisional Officer
Central Chennai Division
Chennai-101.

5/1/26

K.Dis.7223/2026/A7
Dt : 05.01.2026

O/o.RevenueDivisionalOfficer,
Central Chennai Division,
Chennai-101.

FORM 'D'

Form of License under Sub section (1) of Section 6 of the Tamil Nadu Public Building (Licensing) Act 1965 (Tamil Nadu Act 13 of 1965) referred to in Rule 6 of the Tamil Nadu Public Buildings (Licensing) Rules - 1966.

License Register No.	:	1/2026
License Fee	:	Rs.5,000/-(Rupees Five Thousand Only)
Remitted on	:	e-ChallanNo: 20260105026504 dtd:05.01.2026
Remitted at	:	SBI
License is hereby granted to	:	**M/s.Archbishop George Public School, No.15, Lakshmanan Nagar Main Road, Peravallur, Chennai-82.**

Chennai District, Central Chennai Division, Kolathur Taluk for the purpose and respect of building specified in the Statement below and subject to the conditions and for the period mentioned.

- The period of validity of the License shall be from **31.07.2025 to 30.07.2028**
- The building shall be used for the purpose specified in column (2) below.
- The No of persons to be accommodated should not exceed the number specified in column (3) below.
- If any future constructions / alteration are done without proper intimation and approval, the issued license is deemed to be cancelled.
- Subject to conditions that N.O.C from Fire & Rescue dept and sanitary certificate from GCC should be renewed every year.
- The license is issued subject to the conditions that if any floors have been completed without any approval, regularization has to be obtained from the concerned authority within one year and the same cannot be used for other than the purpose specified in column (2) below.
- If any deviations arises against as mentioned in the Tamil Nadu Public Building (Licensing) Act 1965 (Tamil Nadu Act 13 of 1965) and Tamil Nadu Public Buildings (Licensing) Rules - 1966 the issued license is deemed to be cancelled.
- This license is issued only for purpose of building utilization. Hence the title of the land cannot be claimed.

5.1.26

Revenue Divisional Officer,
Central Chennai Division,
Chennai-101.

5/1/26

STATEMENT TO ACCOMPANY THE LICENCE

Location of the Building Door No., Street No., and Name of the Place	Purpose for which the building to be used as a public building	No. of persons to be accommodated
(1)	(2)	(3)
M/s.Archbishop George Public School, No.15, Lakshmanan Nagar Main Road, Peravallur, Chennai-82.	School Building	1500 Children

வருவாய் கோட்டாட்சியர் அலுவலம் 05 JAN 2026 சென்னை

5.1.26

Revenue Divisional Officer
Central Chennai Division
Chennai-101.

5/1/26

Seal Translated from Tamil to English:

Revenue Divisional Officer's Office, Central Chennai Division, Chennai – 101

NOTARY PUBLIC
S. KANNAN, B.A.,B.L
Reg.No.60108/2026
City of Chennai
Exp.Dt. 01.06.2031
GOVERNMENT OF INDIA

S. KANNAN, B.A.,B.L.,
ADVOCATE & NOTARY PUBLIC
No. 12/20, Shanmugaraja Street
Gandhi Nagar Extension
Ekkattuthangal, Chennai - 600 032
Cell No: 9597948269
07/10/2026


T-1

NOTE:-

1.PREVIOUS BUILDING DEMOLITION PLAN PERMIT NO : DA/WDCN06/0079/2023, DATED : 13.02.2023.

PLAN SHOWING THE PROPOSED CONSTRUCTION OF SCHOOL BUILDING AT LAKSHMI NAGAR MAIN ROAD, PERAVALLUR ,CHENNAI-600 082.


COMPRISED IN T.S.No.101/3, BLOCK No.1, OF PERAVALLUR VILLAGE ,GRETAER CHENNAI CORPORATION, DIVISION - 68, ZONE - 06.

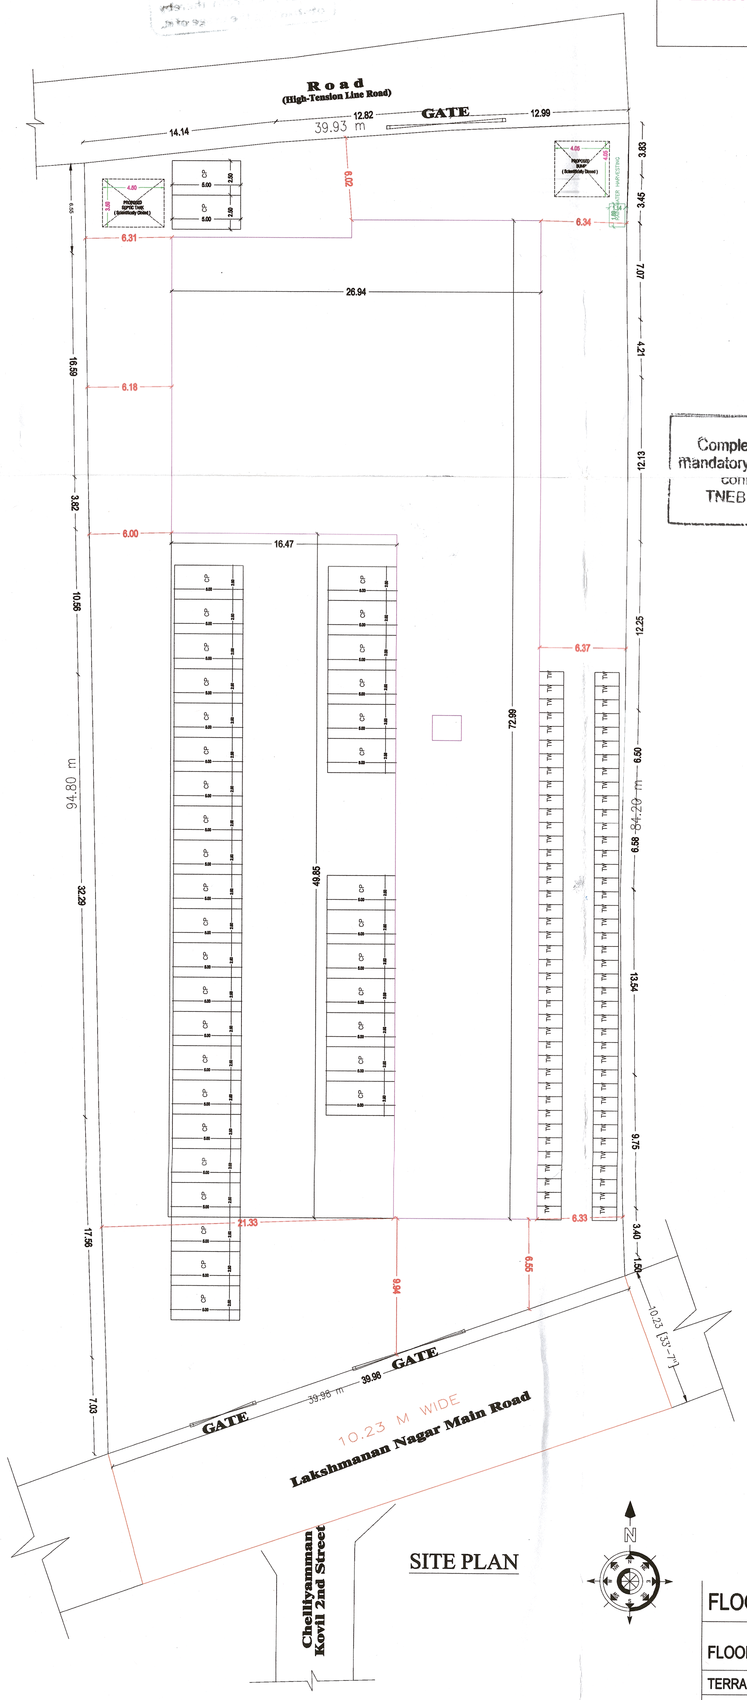

SITE PLAN




FRONT ELEVATION

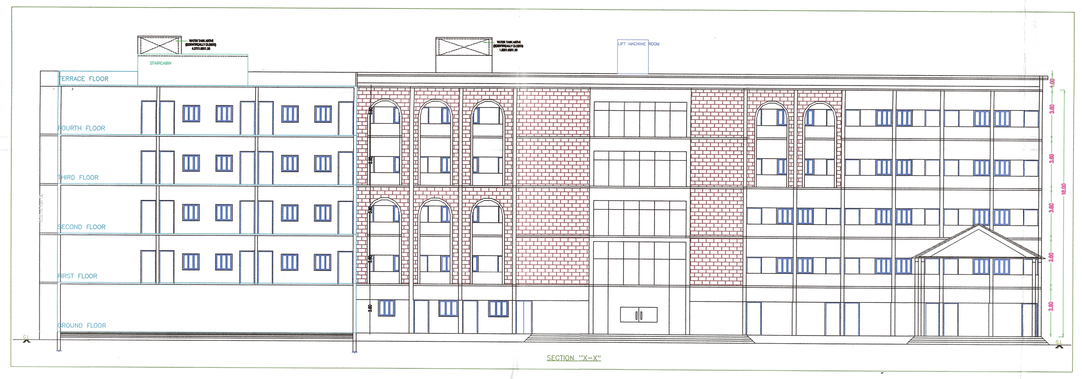


SECTION "X-X"


Completion Certificate is mandatory for availing service connections from TNEB and CMWSSB.

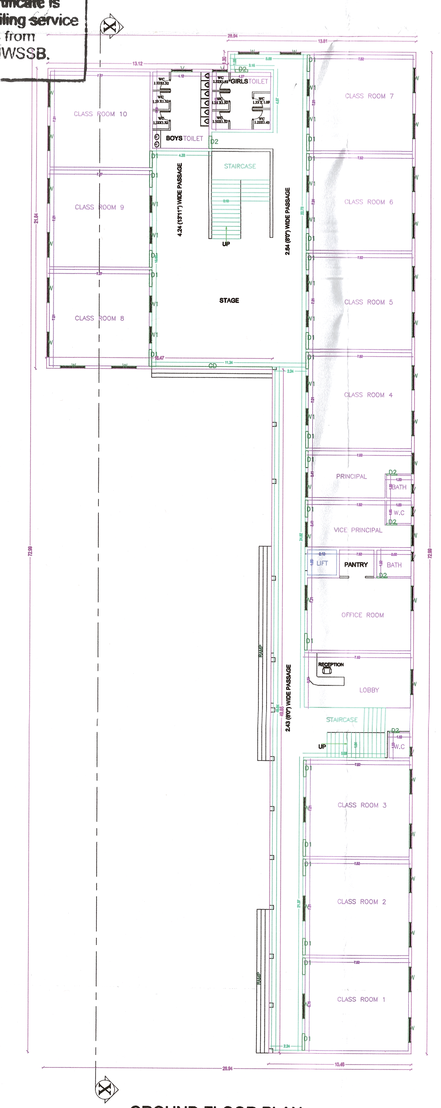

GROUND FLOOR PLAN

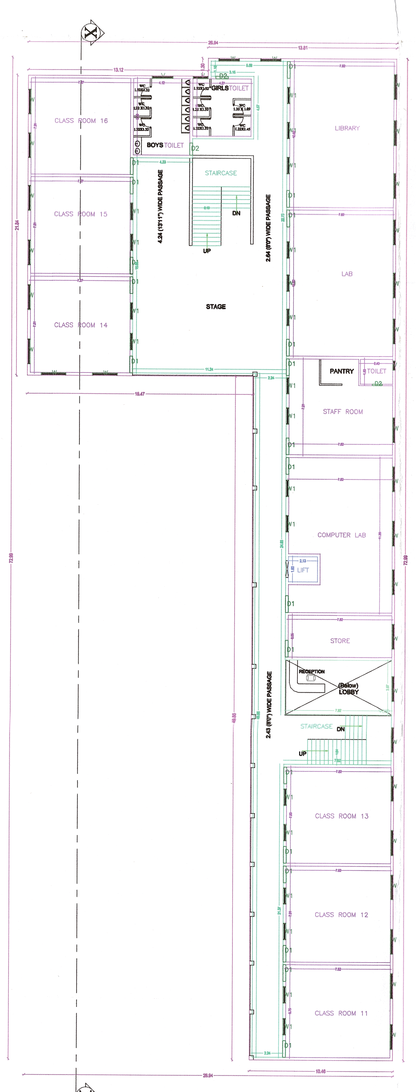


TYPICAL - 1, 2, 3& 4 FLOOR PLAN

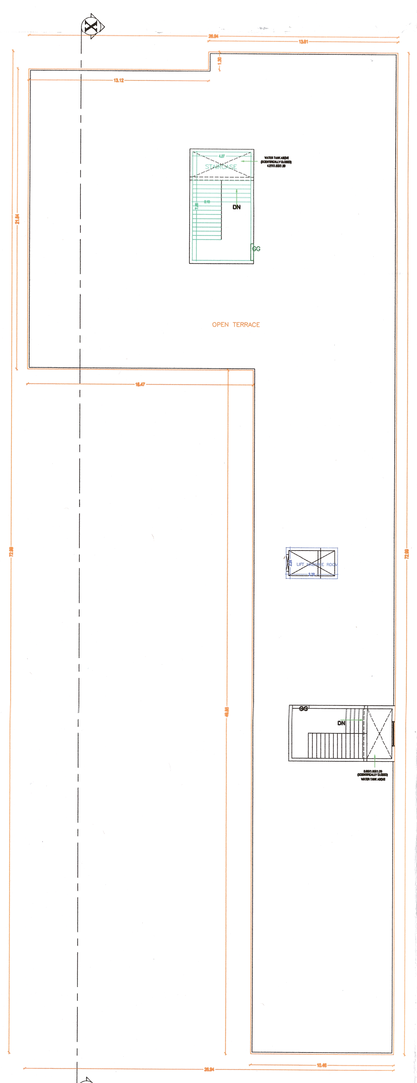

TERRACE FLOOR PLAN

TOTAL NO.OF STUDENTS - 1200
TOTAL NO. OF BOYS - 600
TOTAL NO. OF GIRLS - 600


NO. OF URINAL REQUIRED
BOYS - 15 NOS
GIRLS - 24 NOS

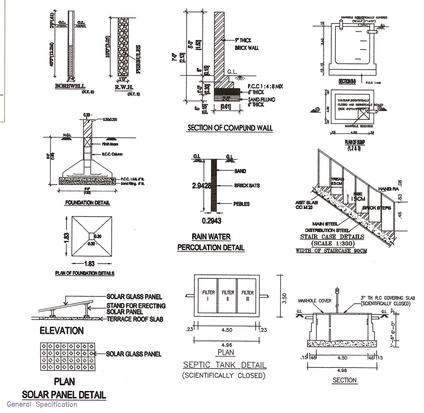

SPECIFICATIONS

FOUNDATION	COLUMN FOOTING
BRICK WORK	C.M 1:5 FOR SUPER STRUCTURE
PLASTERING	C.M 1:5 FOR WALLS & 1:3 FOR CEILING
CEMENT PAINT	C.M 1:5 FOR SUPER STRUCTURE
PLASTERING	2 COATS FOR WALLS & 1 EXTRA COAT FOR CEILING
R.C.C. WORK	1:2:4 FOR SLABS & LINTELS
WOOD WORK	ALL WOOD WORKS IN BEST QUALITY TIMBER
WEATHERING COURSE	B.JELLY LIME MORTAR OVER ROOF SLAB ONE LAYER OF COUNTRY TILES

General Specification

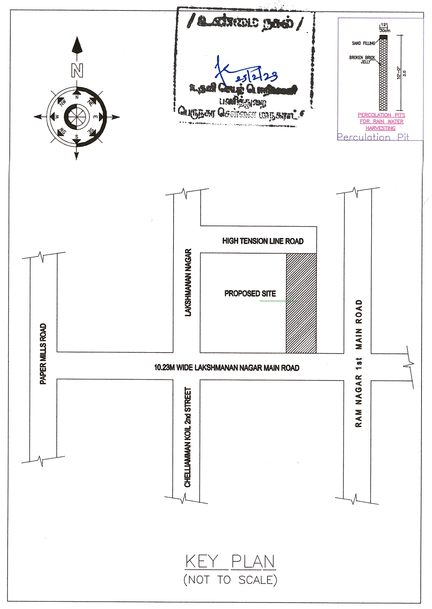

KEY PLAN
(NOT TO SCALE)

AREA STATEMENT (COC)

VERSION NO.: 1.03
VERSION DATE: 09/12/2016

PROJECT DETAIL

File No.:	COC/3715/23		
Case Type:	New	Name of Road:	LAKSHMANAN NAGAR MAIN ROAD
Type of Proposal:	Educational	Plot No.:	
Category :	Ordinary Bldg	Door No.:	
Zone:	Zone-06	Division :	Div - 068
Survey No.:	T.S.No.101/3	Survey Village:	PERAVALLUR
Land Use Zone:	Detached Area		

AREA DETAILS

		SQ.MT.
PLOT AREA AS PER PATTA		3608.50
PLOT AREA AS PER DOCUMENT		3605.35
PLOT AREA AS PER SITE		3586.44
PLOT AREA AS PER DRAWING		3482.98
PLOT AREA CONSIDERED FOR SCRUTINY	(A)	3482.98
BALANCE AREA OF PLOT	(B)	3482.98
NET AREA OF PLOT	(C)	3482.98
NET BALANCE AREA OF PLOT	(D)	3482.98
MAX. PERMISSIBLE COVERAGE AREA	-	-
Proposed Coverage Area		1124.05
Total Proposed Coverage Area	(32.27%)	1124.05
BALANCE COVERAGE AREA		-
PERMISSIBLE FSI AREA	2.00	6965.96
PREMIUM FSI AREA	-	-
MAX. PERMISSIBLE FSI AREA	2.00	6965.96
Special FSI		5496.02
Proposed Floor (FSI) Area		5496.02
TOTAL PROPOSED FSI AREA		5496.02
CONSUMED FSI		1.58
TOTAL PERM. BUILT UP AREA (For Ordinary Bldg)		300.00
TOTAL PROP. BUILT UP AREA		5557.52

COLOR INDEX

PLOT BOUNDARY
ABUTTING ROAD
PROPOSED WORK (COVERAGE AREA)
EXISTING (To be retained)
EXISTING (To be demolished)

V.VIJAY, B.E.
Registered Engineer 301362/19 Gr-III
Greater Chennai Corporation
Plot No.3, F-1, Ganesh Flats,
Usha Nagar 2nd Street, Ullagaram,
Chennai - 600 091. Mob: 9597664699

SIGNATURE OF OWNER

SIGNATURE OF LICENSED SURVEYOR

RAIN WATER CONSERVATION

* The following rain water conservation method should be made in the buildings.

* Percolation pits of 30centimeter diameter and 3 metres depth may be made and filled with broken bricks (or pebbles) for 2.85 metres and the top covered with perforated Reinforced Concrete Cement (R.C.C.) slab. These percolation pits may be made at intervals of 3 metres center to center along the plinth boundary. The rain water collected in the open terrace may be collected through a 150 millimetre PVC Poly Vinyl Chloride Pipe laid on the ground and may be allowed to fall in the percolation pits or into a open well through a seepage filter of 60cm x 60 cm (filter media broken bricks) provided before the open well which will improve the ground water level. A dwarf wall of 7.5 centimeter height is built across the entry and exit gates to retain water and allow it to percolate within.

BUILDING DETAILS

Building Name	Use	SubUse	Structure
A (SCHOOL)	Educational	Educational Bldg	Bldg Upto 15.25mt. Ht.

PARKING CALCULATION (Car)

TYPE	CARPET AREA / FSI (m2)	TENEMENT (nos) unit	CAR (nos) PROP.	by rule	REQD.
Special	> 0.0	100	1	3429.13	35
Total	Required	-	-	-	35
Total	Proposed	-	-	-	37

PARKING CALCULATION

TYPE	Type of Parking	REQUIRED No.	REQUIRED Area	PROPOSED No.	PROPOSED Area
-	Car	35	437.50	37	462.50
-	Two Wheeler	69	124.20	80	144.00
-	Lorry	0	0.00	0	0.00
-	Cycle	343	617.40	0	0.00
Total	Total Area	-	1179.10	-	1027.69

TOTAL FSI STATEMENT

BUILDING	FSI AREA Existing	COMM.	RESI.	IND.	SPEC.	TOTAL FSIAREA	TOTAL BUILTUP
A-1 (SCHOOL)	0.00	0.00	0.00	0.00	5496.02	5496.02	5557.52
Total	0.00	0.00	0.00	0.00	5496.02	5496.02	5557.52

FLOORWISE FSI STATEMENT FOR:

FLOORS	FSI AREA Existing	COMM.	RESI.	IND	SPEC.	BALCONY	ARCH. PROJ.	TOTAL FSIAREA	BALCONY (Free from FSI)	STAIR	LIFT	LIFT M/C ROOM	SUB STRUCT.	PARKING	TOTAL BUILTUP	TENE.
TERRACE FLOOR	0.00	0.00	0.00	0.00	0.00	0.00	0.00	0.00	0.00	33.54	-	8.40	0.00	0.00	41.95	0
FOURTH FLOOR	0.00	0.00	0.00	0.00	1092.99	0.00	0.00	1092.99	0.00	-	3.91	-	0.00	0.00	1096.90	0
THIRD FLOOR	0.00	0.00	0.00	0.00	1092.99	0.00	0.00	1092.99	0.00	-	3.91	-	0.00	0.00	1096.90	0
SECOND FLOOR	0.00	0.00	0.00	0.00	1092.99	0.00	0.00	1092.99	0.00	-	3.91	-	0.00	0.00	1096.90	0
FIRST FLOOR	0.00	0.00	0.00	0.00	1092.99	0.00	0.00	1092.99	0.00	-	3.91	-	0.00	0.00	1096.90	0
GROUND FLOOR	0.00	0.00	0.00	0.00	1124.05	0.00	0.00	1124.05	0.00	-	3.91	-	0.00	0.00	1127.96	0
Total	0.00	0.00	0.00	0.00	5496.02	0.00	0.00	5496.02	0.00	33.54	19.54	8.40	0.00	0.00	5557.52	0

SCHEDULE OF JOINERY:

NAME	LENGTH	HEIGHT	NOS.
V	0.68	0.60	08
V	1.12	0.60	05
W1	1.22	1.20	92
V	1.52	0.60	05
W	1.52	1.20	02
W	1.83	1.20	130

SCHEDULE OF JOINERY:

NAME	LENGTH	HEIGHT	NOS.
D2	0.76	2.10	08
D2	0.91	2.10	10
D1	1.22	2.10	102

SECURITY DEPOSIT is a refundable non-interest earning one which shall be refunded on claim after completion of development as per approved plan as certified by the Greater Chennai Corporation. If there is any deviation(s) from the approved plan or violation of the Development Regulations / Building Rules or change of use of any part or whole of the Building / Site, the SECURITY DEPOSIT will be FORFEITED. This will not Prevent the Greater Chennai Corporation from proceeding against the Owner / Builder / any other persons to take enforcement action as per provisions by Lockings, Sealing and Demolishing the premises.

No construction materials shall be placed in the Roads / footpath thereby obstructing the usage of it.

P. Mariappan
B.E., M.Tech., M.I.E., FIV, M.Sc (REAL ESTATE VALUATION)

CONSULTING CIVIL & STRUCTURAL ENGINEER
Chartered Engineer | Registered Engineer Grade-1 | Corporation, CMDA, DTCP | Collectorate Panel Engineer for Structural Stability for Chennai Kanchipuram, Thiruvallur, Chengalpattu District

31.07.25

STATEMENT ACCOMPANYING FORM-A

1	Door No.of Building	T.S.No.101/3, Block No.1, Door No.15
2	Location (Street No. ward no, Name of the place, Corporation/ Municipality/ Panchayat Union/ Township/ Cantonment	**M/s ARCHBISHOP GEORGE PUBLIC SCHOOL Door No.15, Laksmanan Nagar Main Road Peravallur , Chennai -600082**
3	Year of Construction	: New Building
4	Approximate cost of construction	Rs. 12,00,00000.00
5	Purpose for which the Buildign is being used or Proposed to be used	: School Building
6	Purpose for which the Building has Hitherto been used	: School Bulding
7	Details of Constructions of the Building (Particulars) of the Foundation, Soil Specifications for various parts under	
	a) Foundation	: RCC Framed Structure, Column, footing
	b) Basement	: Brick work in CM 1:5
	c) Super structure	: FIVE storied RCC Framed structure with Brick panel walls in CM 1:5, Tile flooring
	d) Floor & Roof (Area to be given)	: Total plinth area 59159 sft Ground floor + 4 floors
8	Period for which the license is required	**31.07.2025 to 30.07.2028 (three years)**
9	Number of persons to be accommodated	: 1500 students

Signature of the Engineer

P. MARIAPPAN, B.E.,MIE.,
Consulting Civil & Structural Engineer
Chartered Engineer
M-145851-5
No. 19/1, United India Nagar, 1st Main Road,
Ayanavaram, Chennai-600 023.
Ph : 26745655, Cell : 98[illegible]

For ARCHDIOCESE OF MADRAS - MYLAPORE
+ George Antonysamy
Authorised Signatories

Signature of the owner of the building

#19/1, United India Nagar, 1st Main Road,
Aynavaram, Chennai - 600023.
Tel 044 - 2674 5655, Mob.: 98412 96750 / 87544 43798
Email : mrassociates.engineers@gmail.com
ermariappan67@gmail.com
www.mrassociates.co

ANNEXURE TO STATEMENT ACCOMPANYING FORM - "A"

Certified that no addition or alteration has been made to the existing building or Portion of the Building for this application has been made. I undertake to obtain a fresh License at addition or alteration is made to the existing building or portion of the Building. I also undertake to obtain fresh License if the purpose for which the License was granted for the use of Building or portion of the building originally is Changed or altered subsequently.

Certified that no thatched buildings are used for School building for Educational Purpose. If any thatched buildings are constructed after issuing the License, we are Held responsible for any fire accident occurs later and that I / We are aware that our License will be cancelled.

For ARCHBISHOP GEORGE PUBLIC SCHOOL (CBSE)

Authorised Signatories

Signature of the Owner of the Building

DECLARATION FORM - B

I certify that the School Building of **M/s ARCHBISHOP GEORGE PUBLIC SCHOOL,Door No.15, Laksmanan Nagar Main Road, Peravallur, Chennai -82** was inspected on 30.07.2025 mentioned in the statement below. I have satisfied myself myself that the building structurally sound to be uesd as a School Building for the purpose noted in the statement . The structural Soundness of the Building verified taking into the period from 31.07.2025 to 30.07.2028 (Three years)

Signature of the Engineer

P. MARIAPPAN, B.E.,MIE.,
Consulting Civil & Structural Engineer
Chartered Engineer
M-145851-5
No. 19/1, United India Nagar, Ist Main Road,
Ayanavaram, Chennai-600 023.
Ph : 26745655, Cell : 9841290750

FORM C

FORM OF CERTIFICATE OF STRUCTURAL SOUNDNESS UNDER SUB-SECTION (4) OF SECTION 4 OF THE TAMILNADU PUBLIC BUILDING (LICENSING ACT 1965) (TAMILNADU ACT 1 OF 1965) REFERRED TO IN RULE 4 OF THE TAMILNADU PUBLIC (LICENSING) RULES, 1966

I Certify that I have inspected the Building mentioned in the statement and furnished Below its salient features.

1	Foundation	Pile foundation
	i) Depth below Ground level	: 12 m depth
	ii) Nature of soil set out in the foundation level	poor Clayey soil
	iii) Pressure at foundaiton	: 18 T/sq m
	iv) Probable safe bearing capacity of the strata met with foundation	: 10 T / Sq m
2	Super structure	
	i) Maximum stress in the most critical section of the masonry & concrete	: 0.50 kg / sqcm : 20.00 kg / sqcm
	ii) Nature of masonry & concrete, safe permissible stress	: 5.00 kg / sqcm : 40.00 kg /sqcm

The Structural soundness of the Building has been verified by me with reference to ISI Loading standards 875 (Latest revision) and other relevant Indian Standard code of Practice and I declare that the Building is structurally sound to be used as a public Building for the Purpose of Noted in the statement. A License may be Granted for a period from 31.07.2025 to 30.07.2028(three years)

Date : 31.07.2025

P. MARIAPPAN, B.E.,MIE.,
Consulting Civil & Structural Engineer
Chartered Engineer
M-145851-5
No. 19/1, United India Nagar, Ist Main Road,
Ayanavaram, Chennai-600 023.
Ph : 26745655, Cell : 9841296750

STATEMENT TO ACCOMPANY THE CERTIFICATE OF STRUCTURAL SOUNDNESS

Location of building Door no, street, name of the place	Age of the building	Value of building	no of stories	Short description of structures
1	2	3	4	5
ARCHBISHOP GEOTGE PUBLIC SCHOOL No.15, Laksmanan Nagar Main Road, Peravallur Chennai -600082	New buidling	120,000,000.00	Ground + 4 floors	RCC Framed structure, with Brick work Tile flooring

Purpose for which the building is certified For use	Period for which the building will be structurally sound	No of persons to be accommodated	Remarks
6	7	8	9
School Building	11.07.2025 to 10.07.2028 (Three years)	1500 Nos	The Building is structurally sound

P. MARIAPPAN, B.E.,MIE.,
Consulting Civil & Structural Engineer
Chartered Engineer
M-145851-5
No. 19/1, United India Nagar, Ist Main Road,
Ayanavaram, Chennai-600 023.
Ph : 26745655, Cell : 9841296750

STRUCTURAL SOUNDNESS CERTIFICATE

DECLARATION

I, P.Mariappan, B.E., M.I.E son of Thiru. Pommaiah residing at No.19/1, united India Nagar, 1st Main Road, Ayanavaram, Chennai-23 do hereby declare that I possess the qualification and experience specified in the table Rule II of Tamil Nadu Public Buildings (Licensing Rules, 1966) for issuing the certificate of structural soundness of the building covered by the certificate.

I am an APPROVED & REGISTERED ENGINEER with the collector under "TamilNadu Public Buildings (Licensing) Act & Rule, 1966" to issue the structural stability certificates to public Buildings like Educational school Building under reference.

1. Name in Block Letters : P.MARIAPPAN

2. Engineering Qualifications : B.E., M.I.E

3. No.of years of experience : 34 years as Civil Engineer,
Approved Valuer,
Approved Engineer by the Board of Engineers,
PWD Govt. of Tamilnadu
Panel Engineer with the Collector

Place : Chennai
Date :31.07.2025

P. MARIAPPAN, B.E.,MIE.,
Consulting Civil & Structural Engineer
Chartered Engineer
M-145851-5
No. 19/1, United India Nagar, Ist Main Road,
Ayanavaram, Chennai-600 023.
Ph : 26745655, Cell : 9841296750

SIGNATURE OF THE ENGINEER

Remarks :

1. No structures with inflammable roof must be allowed within Premises.

2. If repairs and renovations are not done once in 6 months, this certificate will automatically be cancelled. Stagnation of Water, Trees & Cracks in the Building must be rectified before use of the building, if not this certificate will automatically be getting cancelled.

3. This certificate covers the above mentioned buildings only and does not include any other structure or buildings within the premises for other purposes.

4. This certificate does not include the eventualities cause by natural calamities, like high gale,earthquake, heavy rain,cyclone, lightening, floods,fire etc

5. If this certificate is tampered with illegally / unauthorized without the knowledge, permission and signature of the undersigned, this certificate will automatically be getting cancelled.

6. This certificate does not conclude to any title dispute in respect of the property / building

7. The Owner is instructed to check the Roof materials, columns etc now and then, and if any material is damaged the same shall be replaced immediately, if not, this certificate will automatically be getting cancelled. Buildings are old and require constant vigil over them.

8. If additions or alterations shall be made without prior permission and signature of the undersigned this certificate will automatically, be getting cancelled.

9. This certificate has been issued only on Physical Inspection of the premises. Approval plan for the building has been produced during inspection.

P. MARIAPPAN, B.E.,MIE.,
Consulting Civil & Structural Engineer
Chartered Engineer
M-145851-5
No. 19/1, United India Nagar, Ist Main Road,
Ayanavaram, Chennai-600 023.
Ph : 26745655, Cell : 9841295750

© GOVERNMENT OF TAMIL NADU 2020

Registered No. M.

CHENNAI DISTRICT GAZETTE

PUBLISHED BY AUTHORITY

132A CHENNAI October 3, 2020 [No. 4
Purattasi 17, Saarvari, Thiruvalluvar Aandu-2051

NOTIFICATION BY THE COLLECTOR

INCLUSION IN THE PANEL OF PRIVATE PRACTICING ENGINEER CLASS I A CATEGORY IN CHENNAI DISTRICT FOR THE PURPOSE OF ISSUING CERTIFICATE OF STRUCTURAL SOUNDNESS OF THE PUBLIC BUILDINGS.

(Proceedings No. V2/30880/2018, Dated: 17.08.2020)

The Engineer-in-Chief, WRD and Chief Engineer (General) Public Works Department, Chepauk, Chennai-5 in his letter No. AEE/T1/AE-2/75461/2019, dated 24.06.2019 has informed that after elaborate deliberations the Board of Engineers in its 526th meeting resolved and approved the name of Thiru.P. Mariappan (D.O.B. 17.04.1967 residing at No.19/1, United India Nagar 1st Main road, Ayanavaram, Chennai - 600 023) for Inclusion in the panel of Private Practicing Engineer under Class-I A for buildings, the cost of which exceeds Rs.50 Lakhs as per G.O. Ms. No. 43, Municipal Administration and Water Supply (MA4) Department, dated: 17-02-2011), in Chennai District.

Based on the resolution of the Board of Engineers, the name of Thiru. P. Mariappan (D.O.B. 17.04.1967 residing at No.19/1, United India Nagar 1st Main road, Ayanavaram, Chennai - 600 023) is ordered to be Inclusion in the panel of Private Practicing Engineer under Class -1 A for buildings the cost of which exceeds Rs.50 Lakh as per GO.M.S No. 43. Municipal Administration and Water Supply (MA4) Dept. Dated. 17.02.2011 in Chennai District.

Chennai,
25th August 2020.

R. SEETHALAKSHMI,
District Collector,
Chennai District.

P. MARIAPPAN, B.E.,MIE.,
Consulting Civil & Structural Engineer
Chartered Engineer
M-145851-5
No. 19/1, United India Nagar, Ist Main Road,
Ayanavaram, Chennai-600 023.
Ph : 26745665, Cell : 9841296760